* INSTALLATION IS REQUIRED BY OTHERS.
* ALL EDGES TO HAVE 1/4" RADIUS MIN.
* MANUFACTURING TOLERANCE ±1/4".
* PRODUCT: QR-DBR5440P
* QUANTITY: ____
* FINISH: SEE BELOW
* CONCRETE TEXTURE: T1-SMOOTH
* SEALER: MATTE
* STD. 2"DIA. DRAIN HOLE
* INCLUDE INTERIOR WATER SEALANT
* LITE CRETE

*APPROX. WT: 976 LBS.

Authorized Signature Date
By signing above or stamping this drawing "approved" or "no exception taken" authorization is given to Quick Crete to produce this drawing as shown within a 1/4" tolerance.

FINISH:
PLEASE SPECIFY YOUR CHOICE
BY CHECKING THE BOX BELOW.

☐ MEDITERRANEAN ☐ QUARRY

☐ VERENDE ☐ ROMA

ROMA & VERENDE ARE APPLIED
FINISHES AT ADDITIONAL COST.

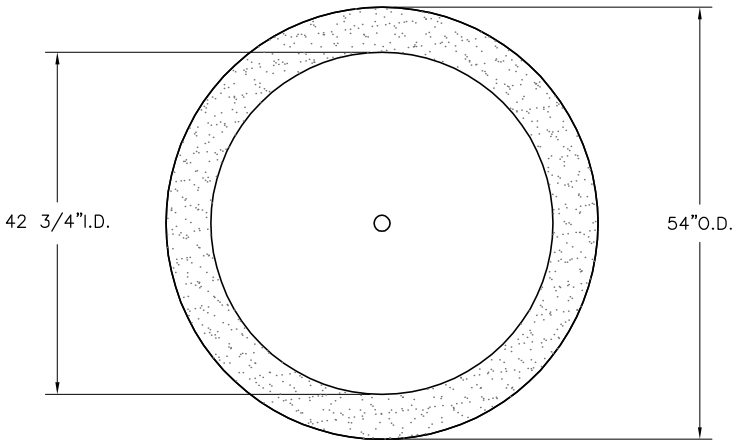

PLAN VIEW

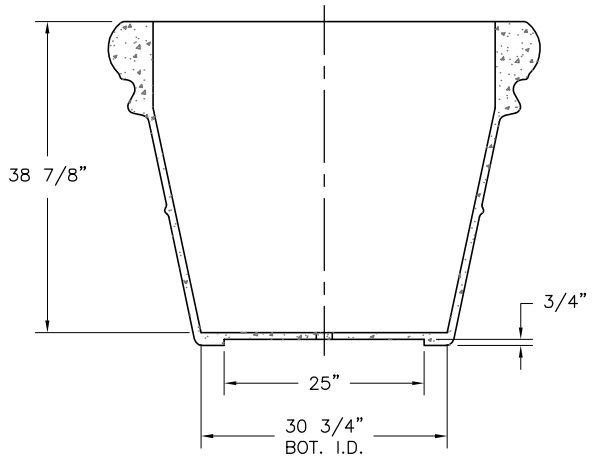

SECTION VIEW

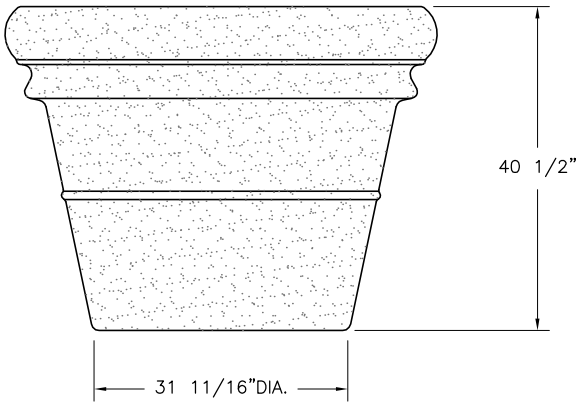

ELEVATION VIEW

QUICK CRETE
PRODUCTS CORP.
731 PARKRIDGE AVE.
P.O. BOX 639
NORCO, CA 92860
(951) 737-6240 FAX (951) 737-7032
WWW.QUICKCRETE.COM

PLAN TYPE:	CONSTRUCTION PLAN	DATE: 11/9/99	FILE NO. DBR5440P	SHEET 1
PRODUCT:	DOUBLE RIM PLANTER (QR-DBR5440P)	SCALE: 1/2" = 1'	DRAWN BY: J.U.	OF 1
PROJECT NAME:				

K:\PLANTERS\ROUND-P\Double Rim\DBR5440P.DWG, 11/14/2005 9:16:35 AM, 1:24, MG, MG